Vectorworks Educational Version

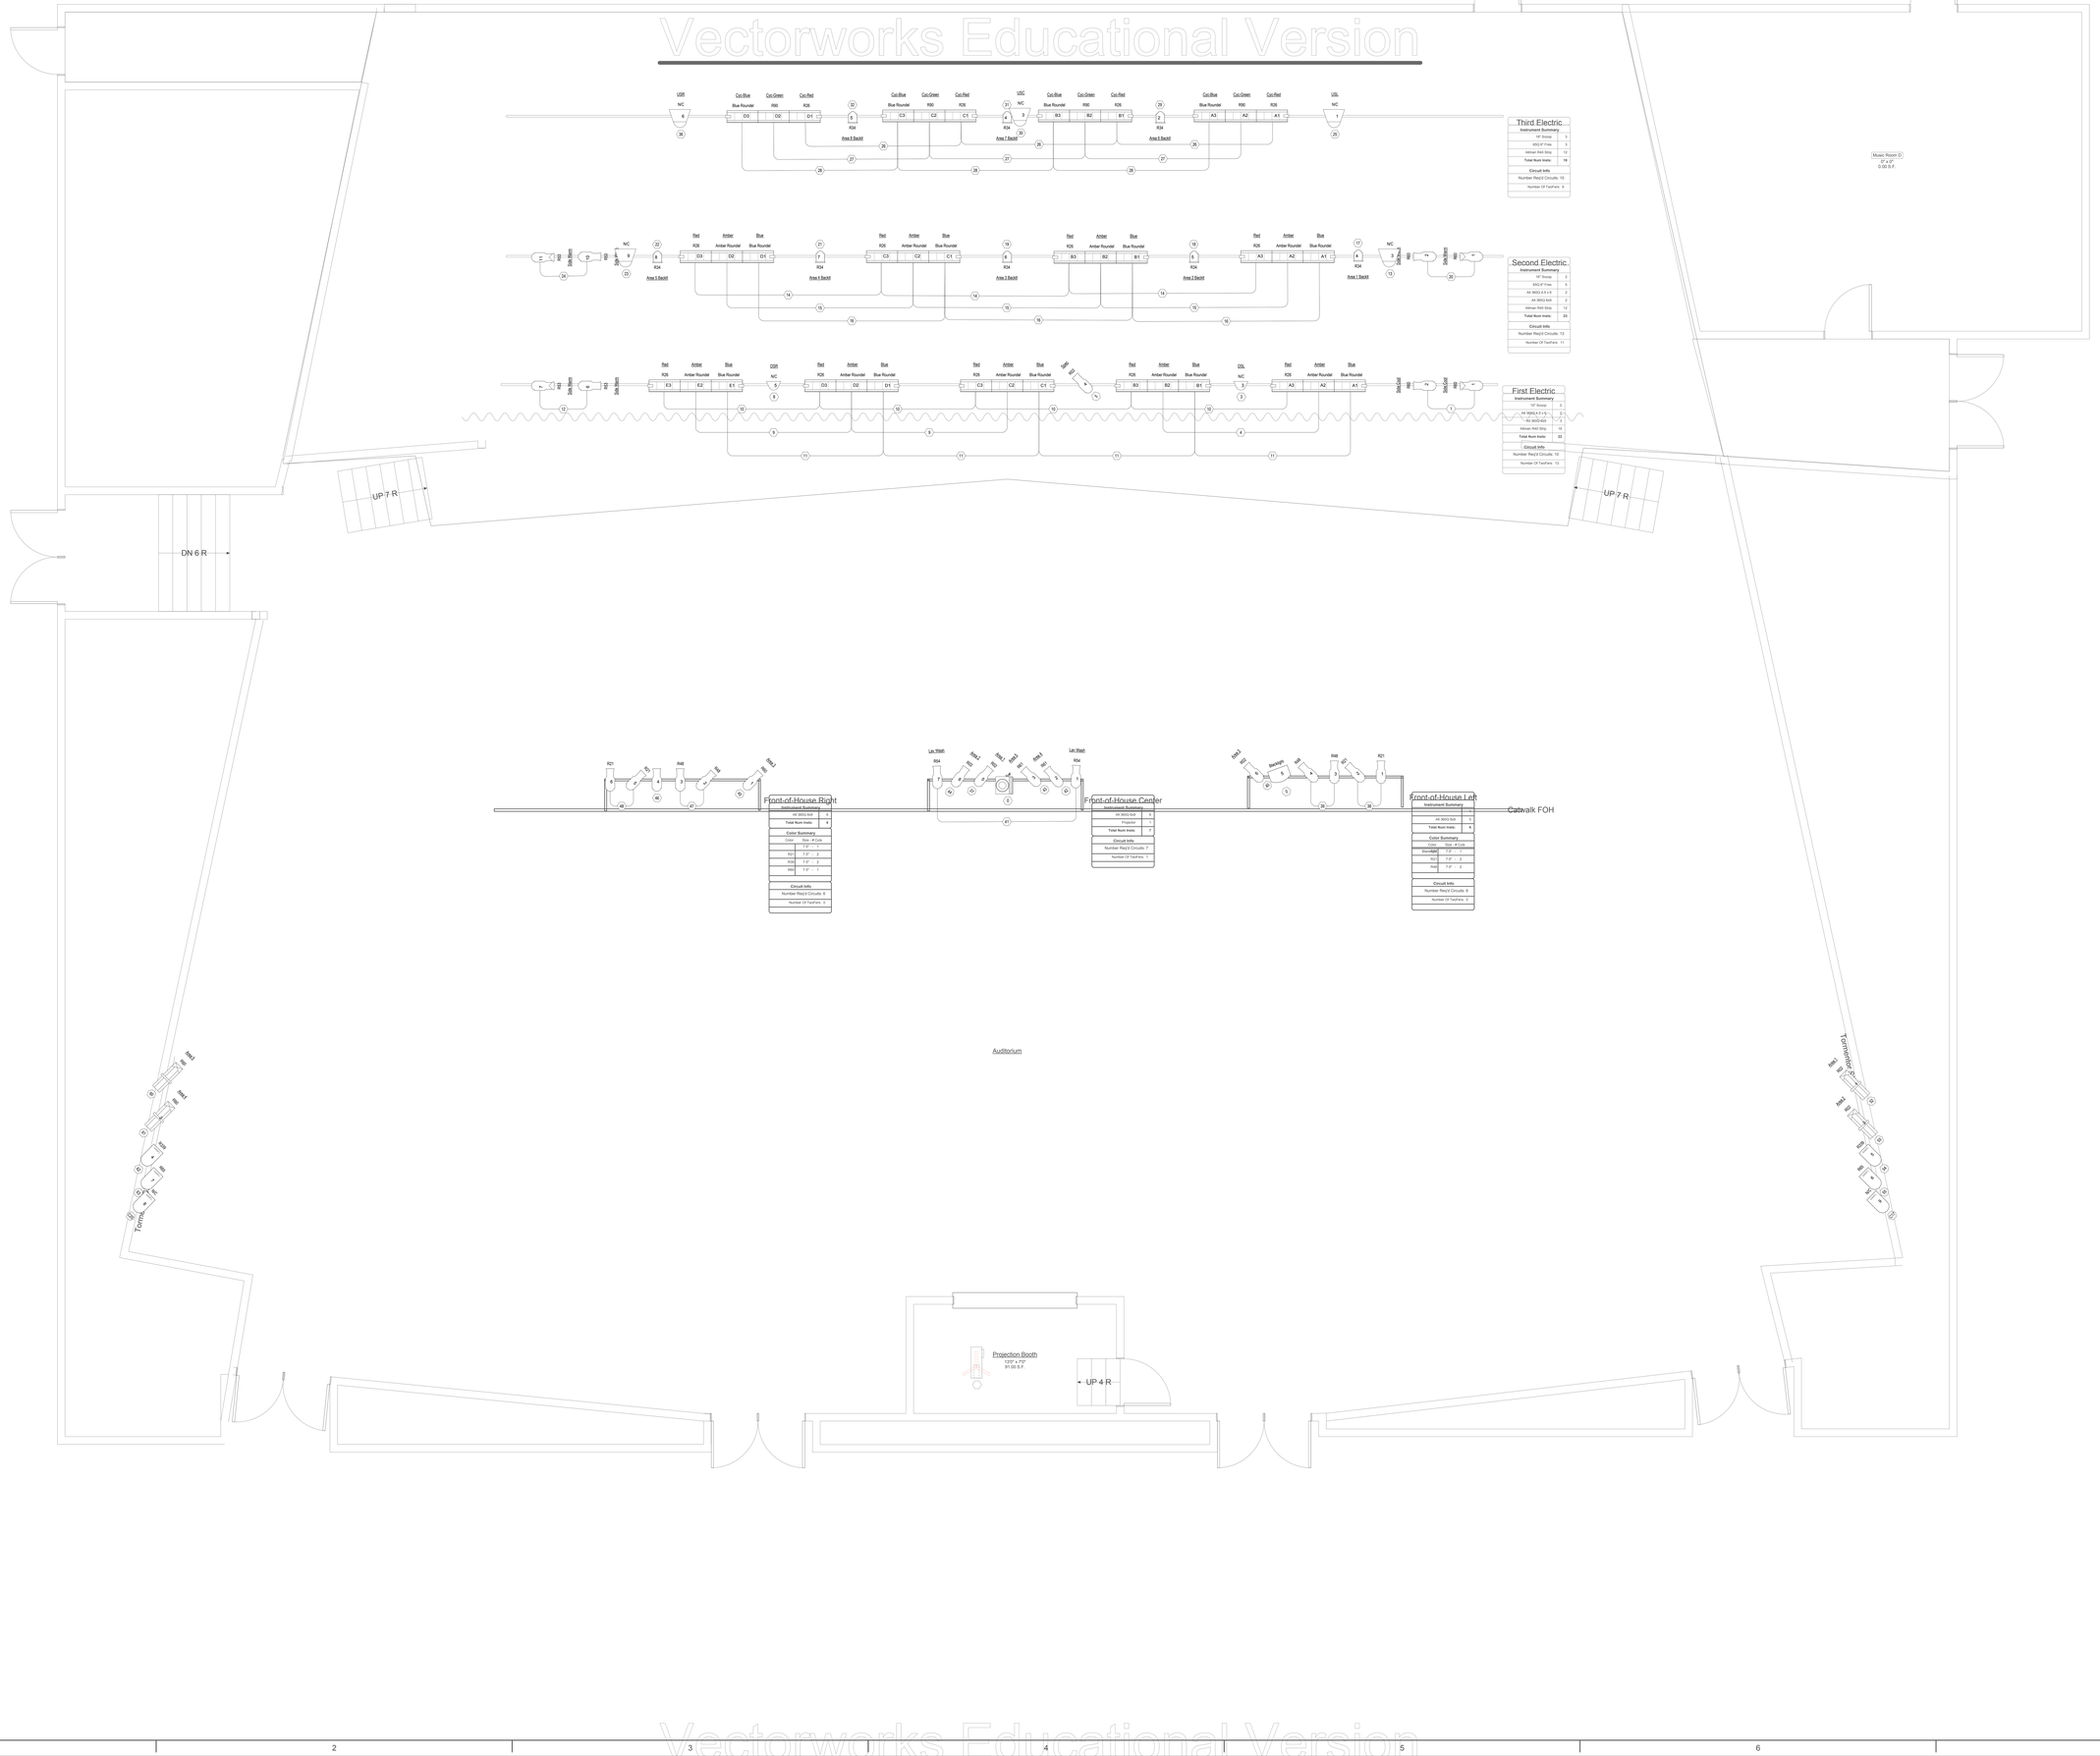

Instruments	Num In Inventory	Used	Remaining
Follow Spot	0	1	-1
Alt 360Q 6x9	0	22	-22
Altman R40 Strip	0	13	-13
Altman R40 Strip	0	13	-13
Altman R40 Strip	0	13	-13
Alt 360Q 4.5 x 6	0	4	-4
10" Scoop	0	2	-2
65Q 6" Fres	0	8	-8
16" Scoop	0	5	-5
Projector	0	1	-1
Blacklight	0	1	-1
1KL6-20	0	4	-4
PAR 64 MFL	0	6	-6

Accessories	Num In Inventory	Used	Remaining

Legend

Purpose
Color
Unit Number
Dimmer

Production Title

THOMPSON MIDDLE SCHOOL
Stage Lighting
Repertory Plot

Designer: Scott M. Eckers
Drawn by: Scott M. Eckers
Company: Syracuse Central Schools
Date: 6/2/10
Last Full Save: Filename

Revision: 1
Scale: 1/4" = 1'-0"
Page: 1 of 1

Vectorworks Educational Version