Vectorworks Educational Version

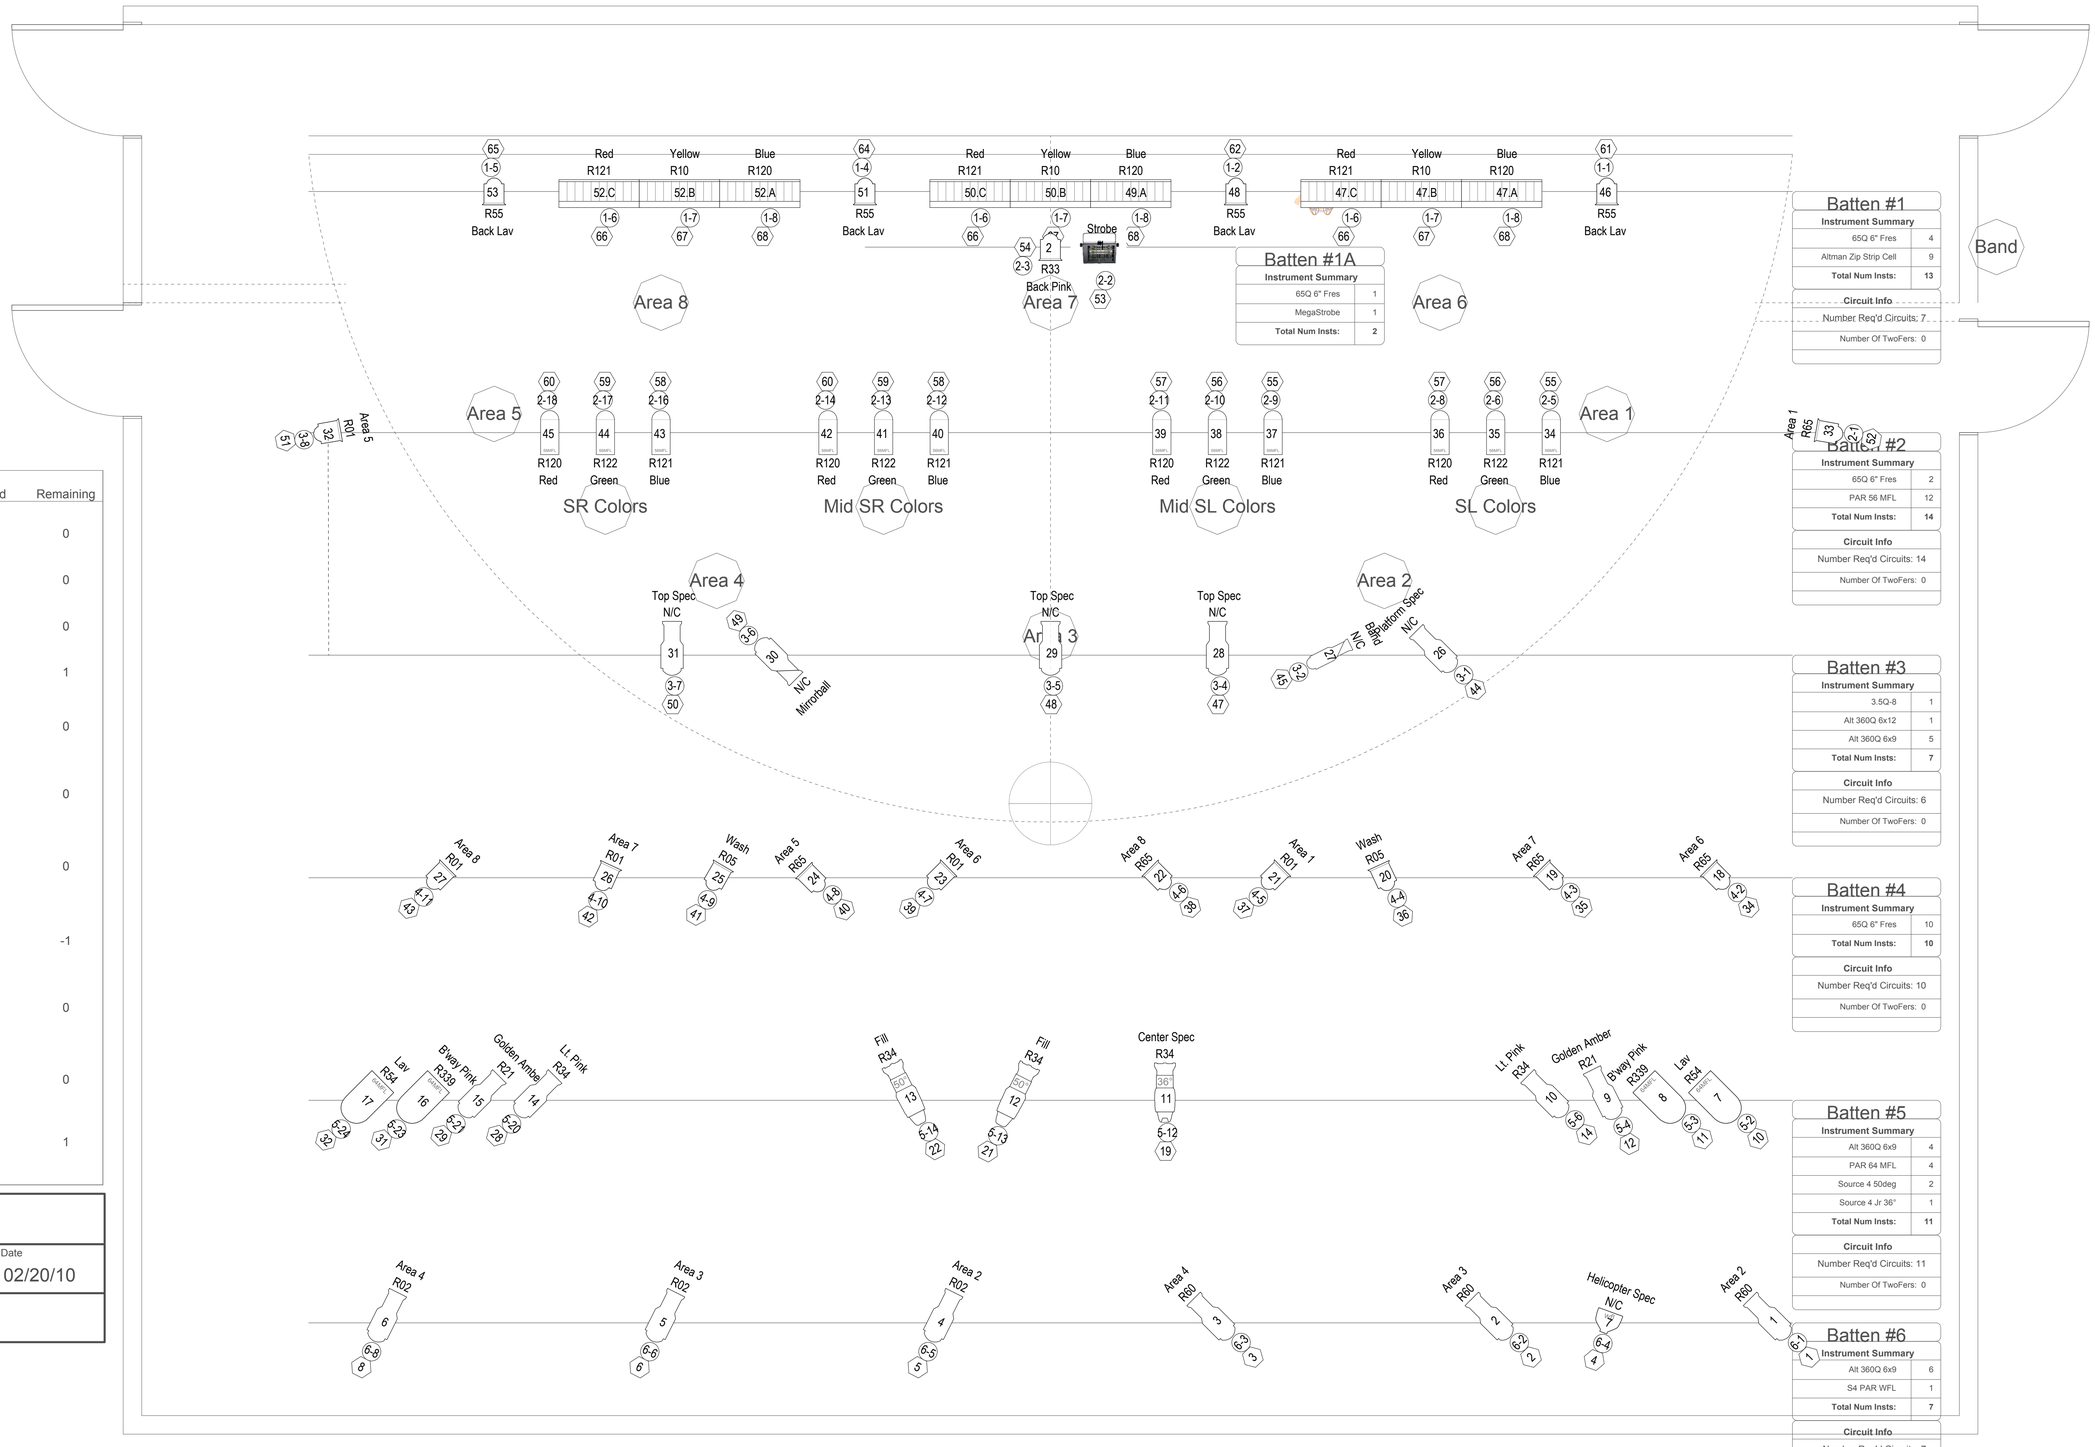

Batten #1A

Instrument Summary	
65Q 6" Fres	1
MegaStrobe	1
Total Num Insts:	**2**

Batten #1

Instrument Summary	
65Q 6" Fres	4
Altman Zip Strip Cell	9
Total Num Insts:	**13**
Circuit Info	
Number Req'd Circuits: 7	
Number Of TwoFers: 0	

Batten #2

Instrument Summary	
65Q 6" Fres	2
PAR 56 MFL	12
Total Num Insts:	**14**
Circuit Info	
Number Req'd Circuits: 14	
Number Of TwoFers: 0	

Batten #3

Instrument Summary	
3.5Q-8	1
Alt 360Q 6x12	1
Alt 360Q 6x9	5
Total Num Insts:	**7**
Circuit Info	
Number Req'd Circuits: 6	
Number Of TwoFers: 0	

Batten #4

Instrument Summary	
65Q 6" Fres	10
Total Num Insts:	**10**
Circuit Info	
Number Req'd Circuits: 10	
Number Of TwoFers: 0	

Batten #5

Instrument Summary	
Alt 360Q 6x9	4
PAR 64 MFL	4
Source 4 50deg	2
Source 4 Jr 36°	1
Total Num Insts:	**11**
Circuit Info	
Number Req'd Circuits: 11	
Number Of TwoFers: 0	

Batten #6

Instrument Summary	
Alt 360Q 6x9	6
S4 PAR WFL	1
Total Num Insts:	**7**
Circuit Info	
Number Req'd Circuits: 7	
Number Of TwoFers: 0	

Instruments	Num In Inventory	Used	Remaining
Altman Zip Strip Cell	3	3	0
Altman Zip Strip Cell	3	3	0
Altman Zip Strip Cell	3	3	0
65Q 6" Fres	16	15	1
PAR 56 MFL	12	12	0
Alt 360Q 6x9	15	15	0
Source 4 50deg	2	2	0
Source 4 Jr 36°	0	1	-1
PAR 64 MFL	4	4	0
Alt 360Q 6x12	1	1	0
3.5Q-8	2	1	1

Show Name: The Stage Theater Rep Plot		
Reference: (516) 489-0016	Drawn By: S. Eckers	Date: 02/20/10
CAD File Name: The Stage Theater Rep Plot.vwx		

The Stage Theater Rep Plot
Scale: 1/2" = 1'-0"

Vectorworks Educational Version